

POWER LEGEND:

SYMBOLS	DESCRIPTION	QTY
	ELECTRICAL DISTRIBUTION BOARD	
	TELECOM DISTRIBUTION BOARD	
	UPS DISTRIBUTION BOARD	
	SINGLE 16A SWITCHED SOCKET OUTLET-IN TRUNKING	
	UPS SWITCHED SOCKET OUTLET	
	16 A SOCKET OUTLET (1 X 2 PIN OUTLET), 1 X 3 PIN PLUG AND 1 X SCHUCKO PLUG	
	TV POINT	
	DATA POINT	
	TELEPHONE POINT	
	DP WEATHERPROOF ISOLATORS	
TELECOM CABINET	TELECOM CABINET	
	TWO COMPARTMENT STEEL POWER SKIRTING TRUNKING.	
	BONDING TO REINFORCEMENT STEEL @ GROUND FLOOR LEVEL & AERIAL TERMINATION	
	35mm² BARE COPPER EARTH BONDING DOWN CONDUCTOR TO EARTH ELECTRODE	
	EXTENDENTABLE COPPER EARTH ELECTRODE DRIVEN TO A DEPH PREDETERMINED BY SOIL RESISTIVITY SURVEY	

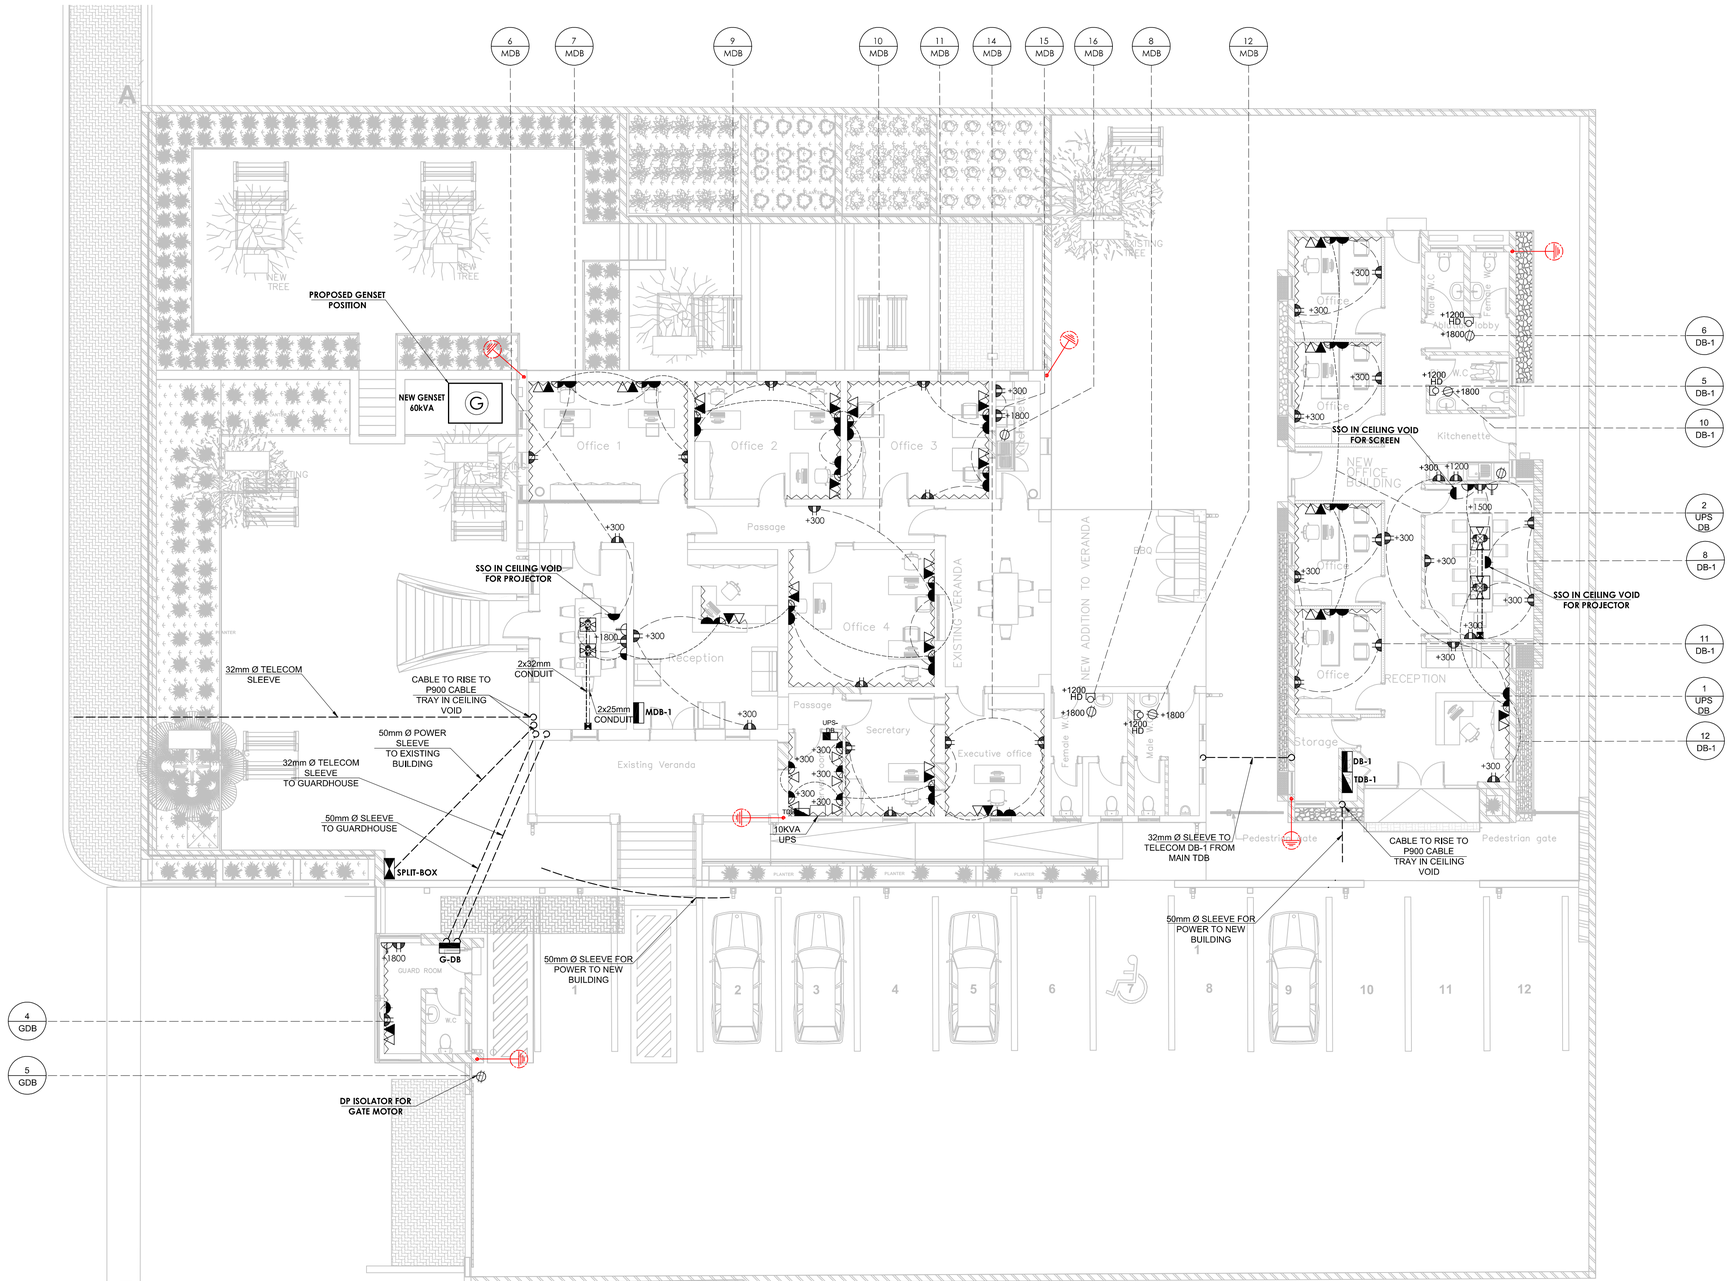

POWER LAYOUT
SCALE 1:100

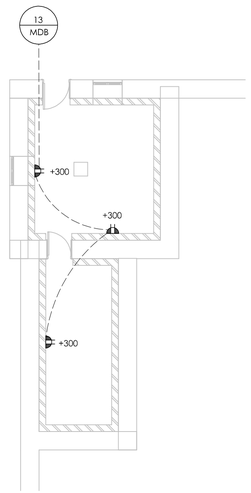

BASEMENT/ ARCHIVE

ALL DIMENSIONS AND LEVELS ARE TO BE VERIFIED ON SITE BY THE CONTRACTOR BEFORE COMMENCING ANY WORK.

NO	DATE	REVISION	INIT.
A	03/2026	FOR APPROVAL	R.K

COPYRIGHT RESERVED

CLIENT

bipa — BUSINESS AND INTELLECTUAL PROPERTY AUTHORITY

P. O. Box 185, Windhoek
172 Jan Jonker Road Ausspanplatz
+264 61 299 4400

CONSULTANTS

ARCHITECT

MARLEY TJITJO ARCHITECTS

P.O. Box 96088 Windhoek
No. 4 Prof. Mburumba Kerina Street, Windhoek
+264 61 220 604

QUANTITY SURVEYOR

DAWID NEL QUANTITY SURVEYORS

P.O. Box 40113, Ausspanplatz, Windhoek
Unit 403, South Block, Maerua Mall,
Jan Jonker Street, Windhoek
+264 61 244 779

CIVIL/STRUCTURAL ENGINEERS

DENCHI consulting engineers

Shop 4, Old Breweries Craft Complex,Cnr. of Tal & Garten St.
P.O. Box 80352
Windhoek, Namibia
Tel: +264 (61) 22 8183

MECHANICAL/ELECTRICAL ENGINEERS

DENCHI consulting engineers

Shop 4, Old Breweries Craft Complex,Cnr. of Tal & Garten St.
P.O. Box 80352
Windhoek, Namibia
Tel: +264 (61) 22 8183

PROJECT

PROPOSED NEW BUSINESS AND INTELLECTUAL PROPERTY AUTHORITY (BIPA) HEAD OFFICE

DRAWING TITLE

POWER LAYOUT

DESIGNED	R.K	APPROVAL BY CLIENT	
DRAWN	R.K	FOR CLIENT	
APPROVED FOR DENCHI	A.S	DATE	
DATE OF ISSUE :	FEBRUARY 2025	SCALE	1:100

DRAWING NO. 2518-E-02 — CADDIE 29

REVISIONS A — SHEET SIZE A1

P:\P2518 - Proposed BIPA Office Development on Erf 6691 (Windhoek)\Drawings\Electrical\2026-03-16\2518-E-01.dwg