
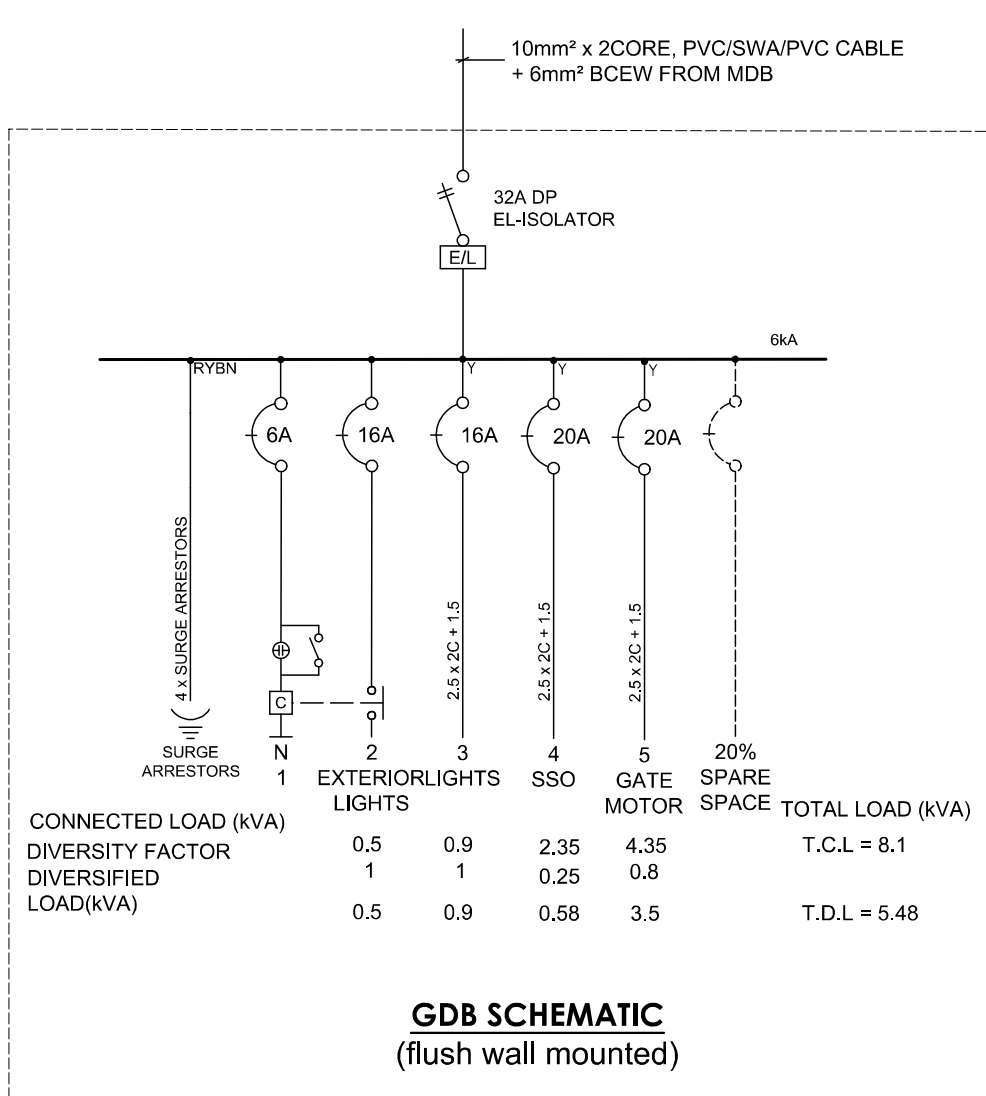
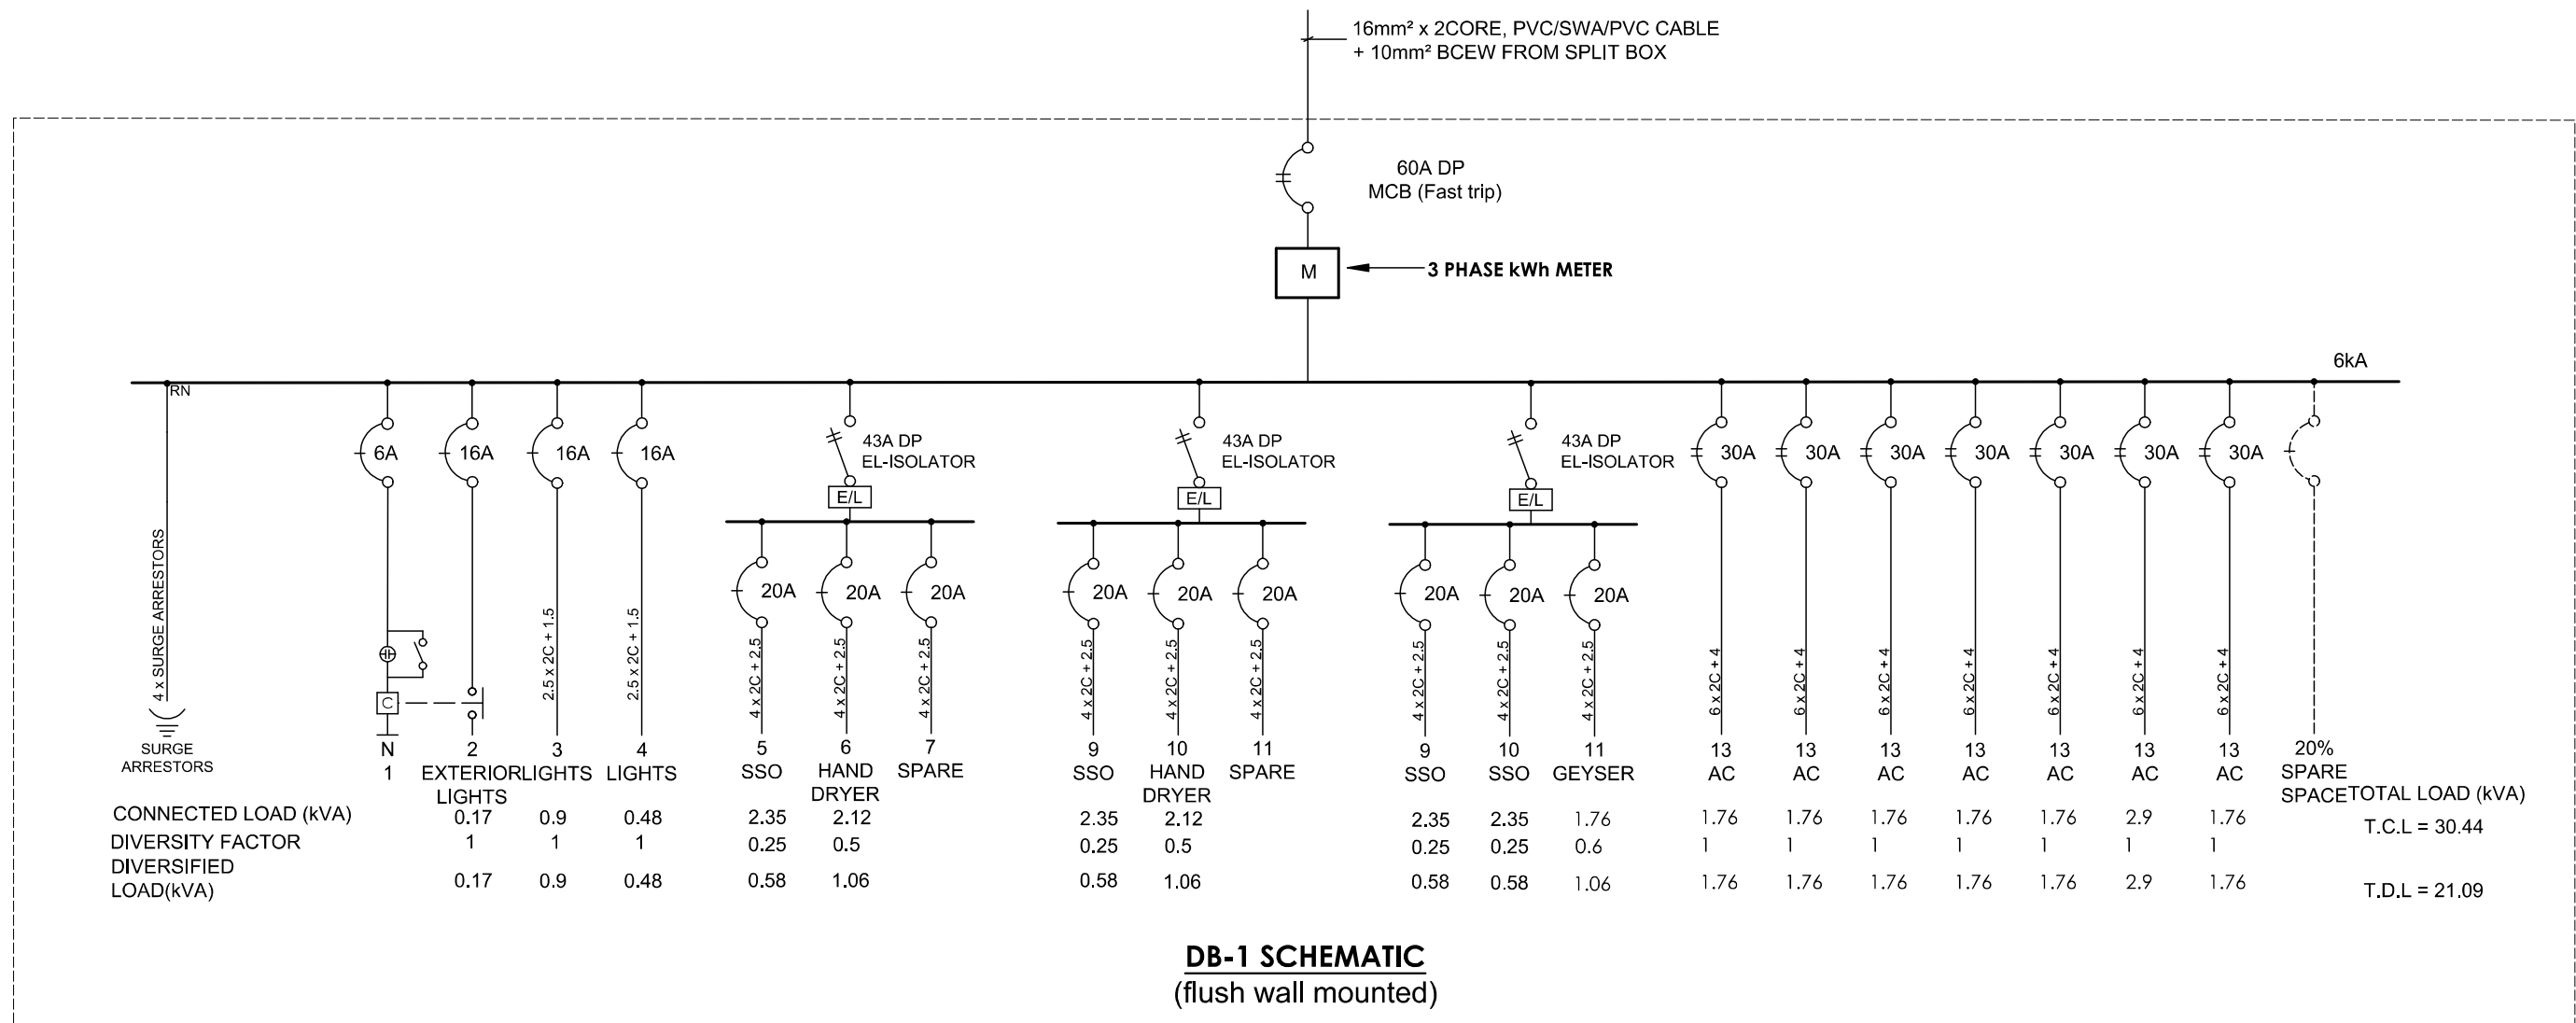
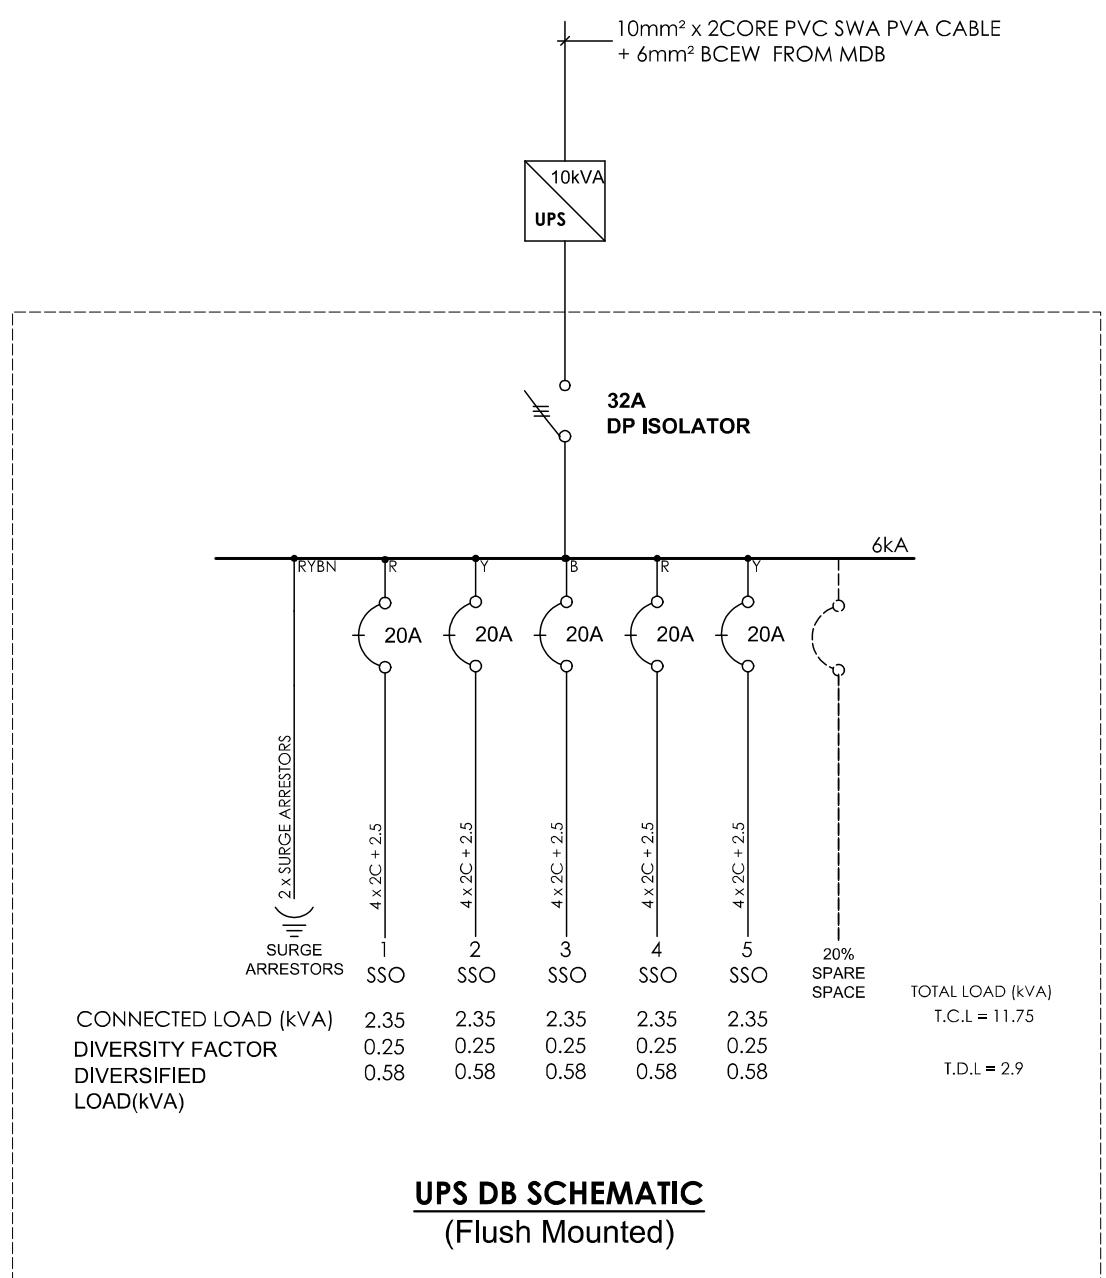
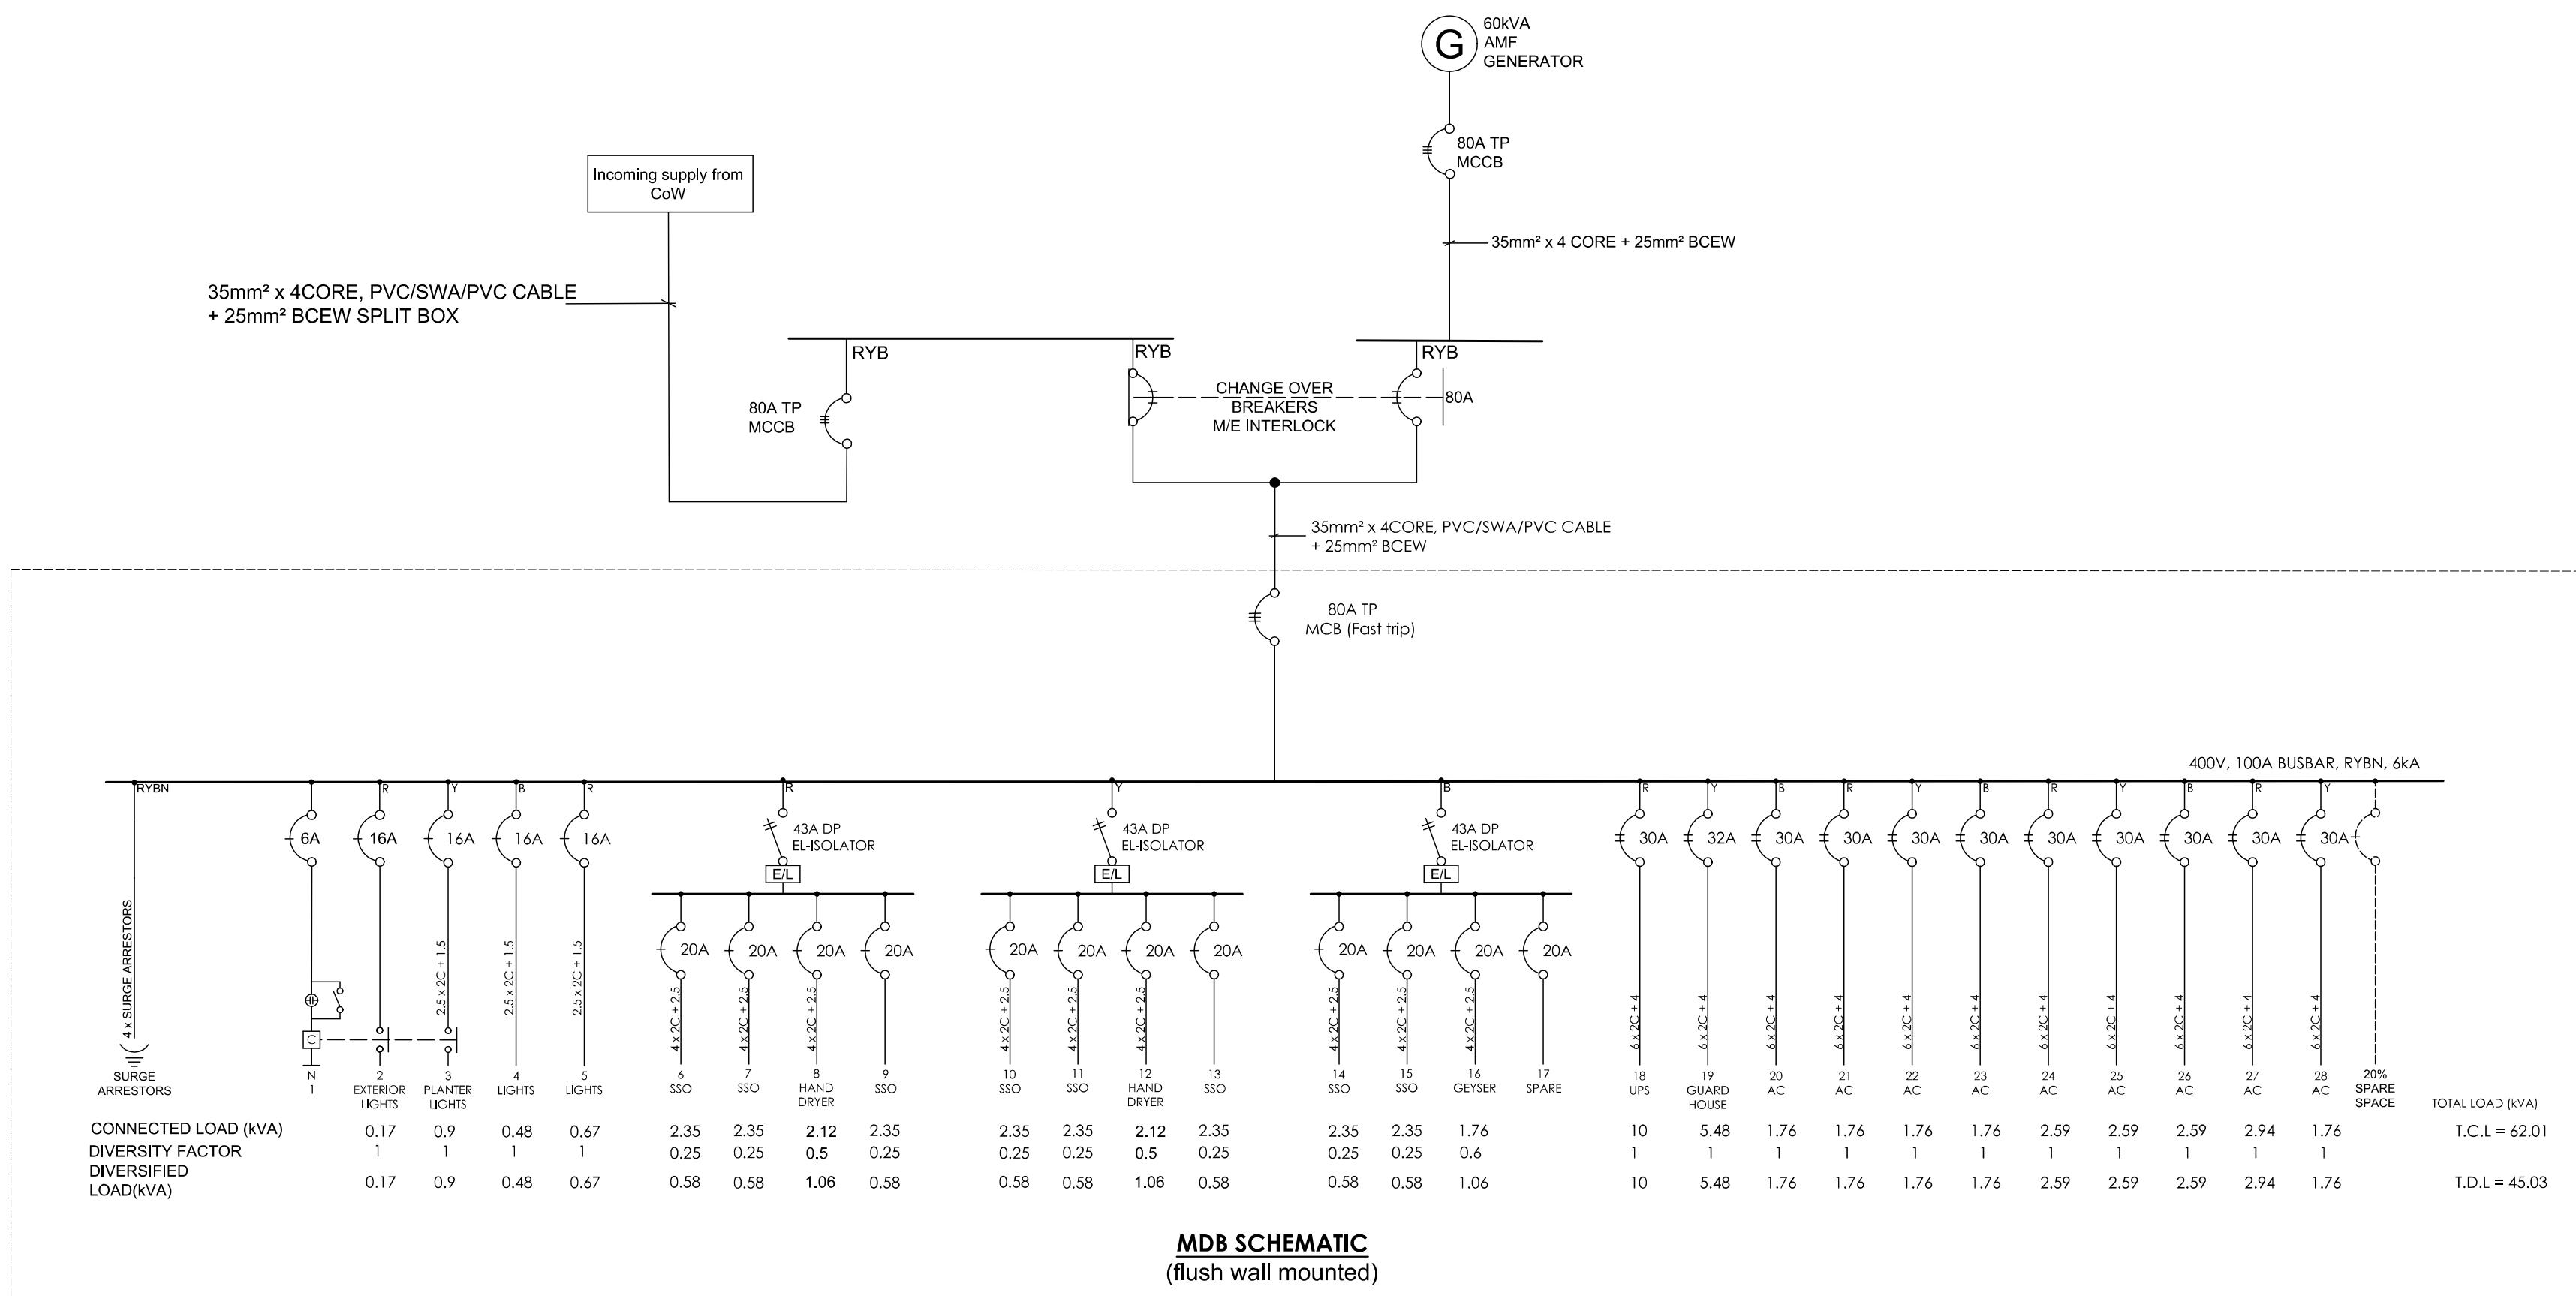


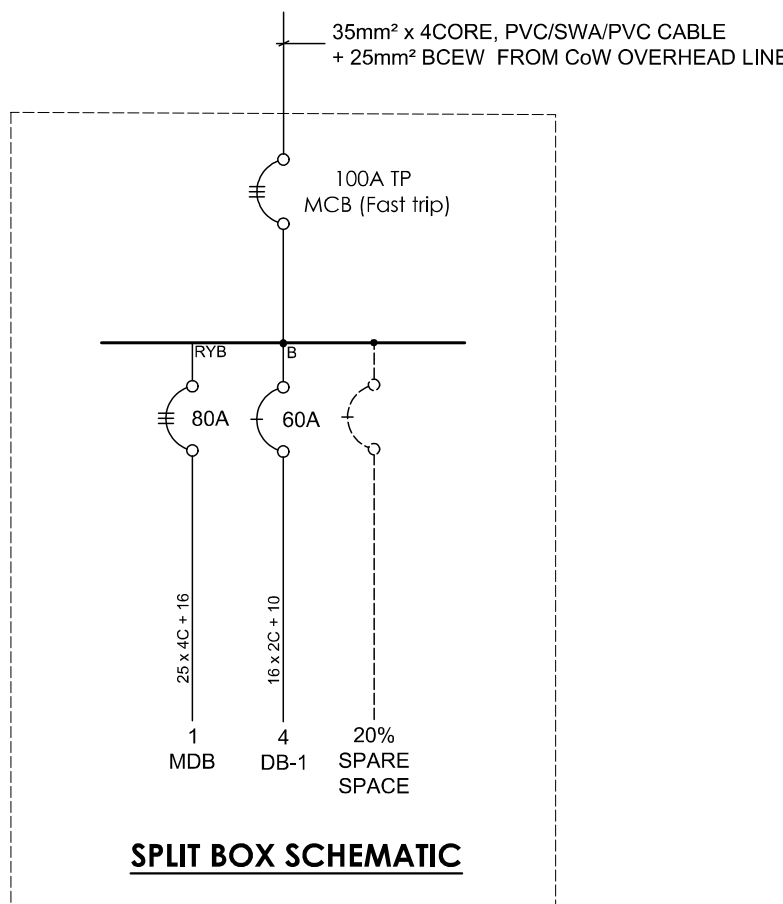

ALL DIMENSIONS AND LEVELS ARE TO BE VERIFIED ON SITE BY THE CONTRACTOR BEFORE COMMENCING ANY WORK.

NO	DATE	REVISION	FOR APPROVAL	INIT.
A	03/2028		FOR APPROVAL	R.K

CLIENT

bipa BUSINESS AND INTELLECTUAL PROPERTY AUTHORITY
172 Jan Jonker Road, Aussengplatz, Windhoek, Namibia
+264 61 259 4400

CONSULTANTS

ARCHITECT

MARLEY TJITJO ARCHITECTS
P.O. Box 96088 Windhoek
Complex, Cnr. of Tal & Garden St.
+264 61 220 804

QUANTITY SURVEYOR

DAVID NEL QUANTITY SURVEYOR
P.O. Box 40113, Aussengplatz, Windhoek
LH 803, South Block, Marais Mall,
Jan Jonker Street, Windhoek
+264 61 244 179

CIVIL/STRUCTURAL ENGINEERS

DENCHI consulting engineers
Shop 4, Old Breweries Craft Complex, Cnr. of Tal & Garden St.
P.O. Box 80352, Windhoek, Namibia
Tel: +264 (61) 22 8183

MECHANICAL/ELECTRICAL ENGINEERS

DENCHI consulting engineers
Shop 4, Old Breweries Craft Complex, Cnr. of Tal & Garden St.
P.O. Box 80352, Windhoek, Namibia
Tel: +264 (61) 22 8183

PROJECT

PROPOSED NEW BUSINESS AND INTELLECTUAL PROPERTY AUTHORITY (BIPA) HEAD OFFICE

DRAWING TITLE

DB SCHEMATICS

DESIGNED	R.K	APPROVAL BY CLIENT	
DRAWN	R.K	FOR CLIENT	
APPROVED FOR DENCHI	A.S	DATE	
DATE OF ISSUE	FEBRUARY 2025	SCALE	1:100
DRAWING NO.	2518-E-03	CADDIE	29
REVISIONS	A		SHEET SIZE A1