


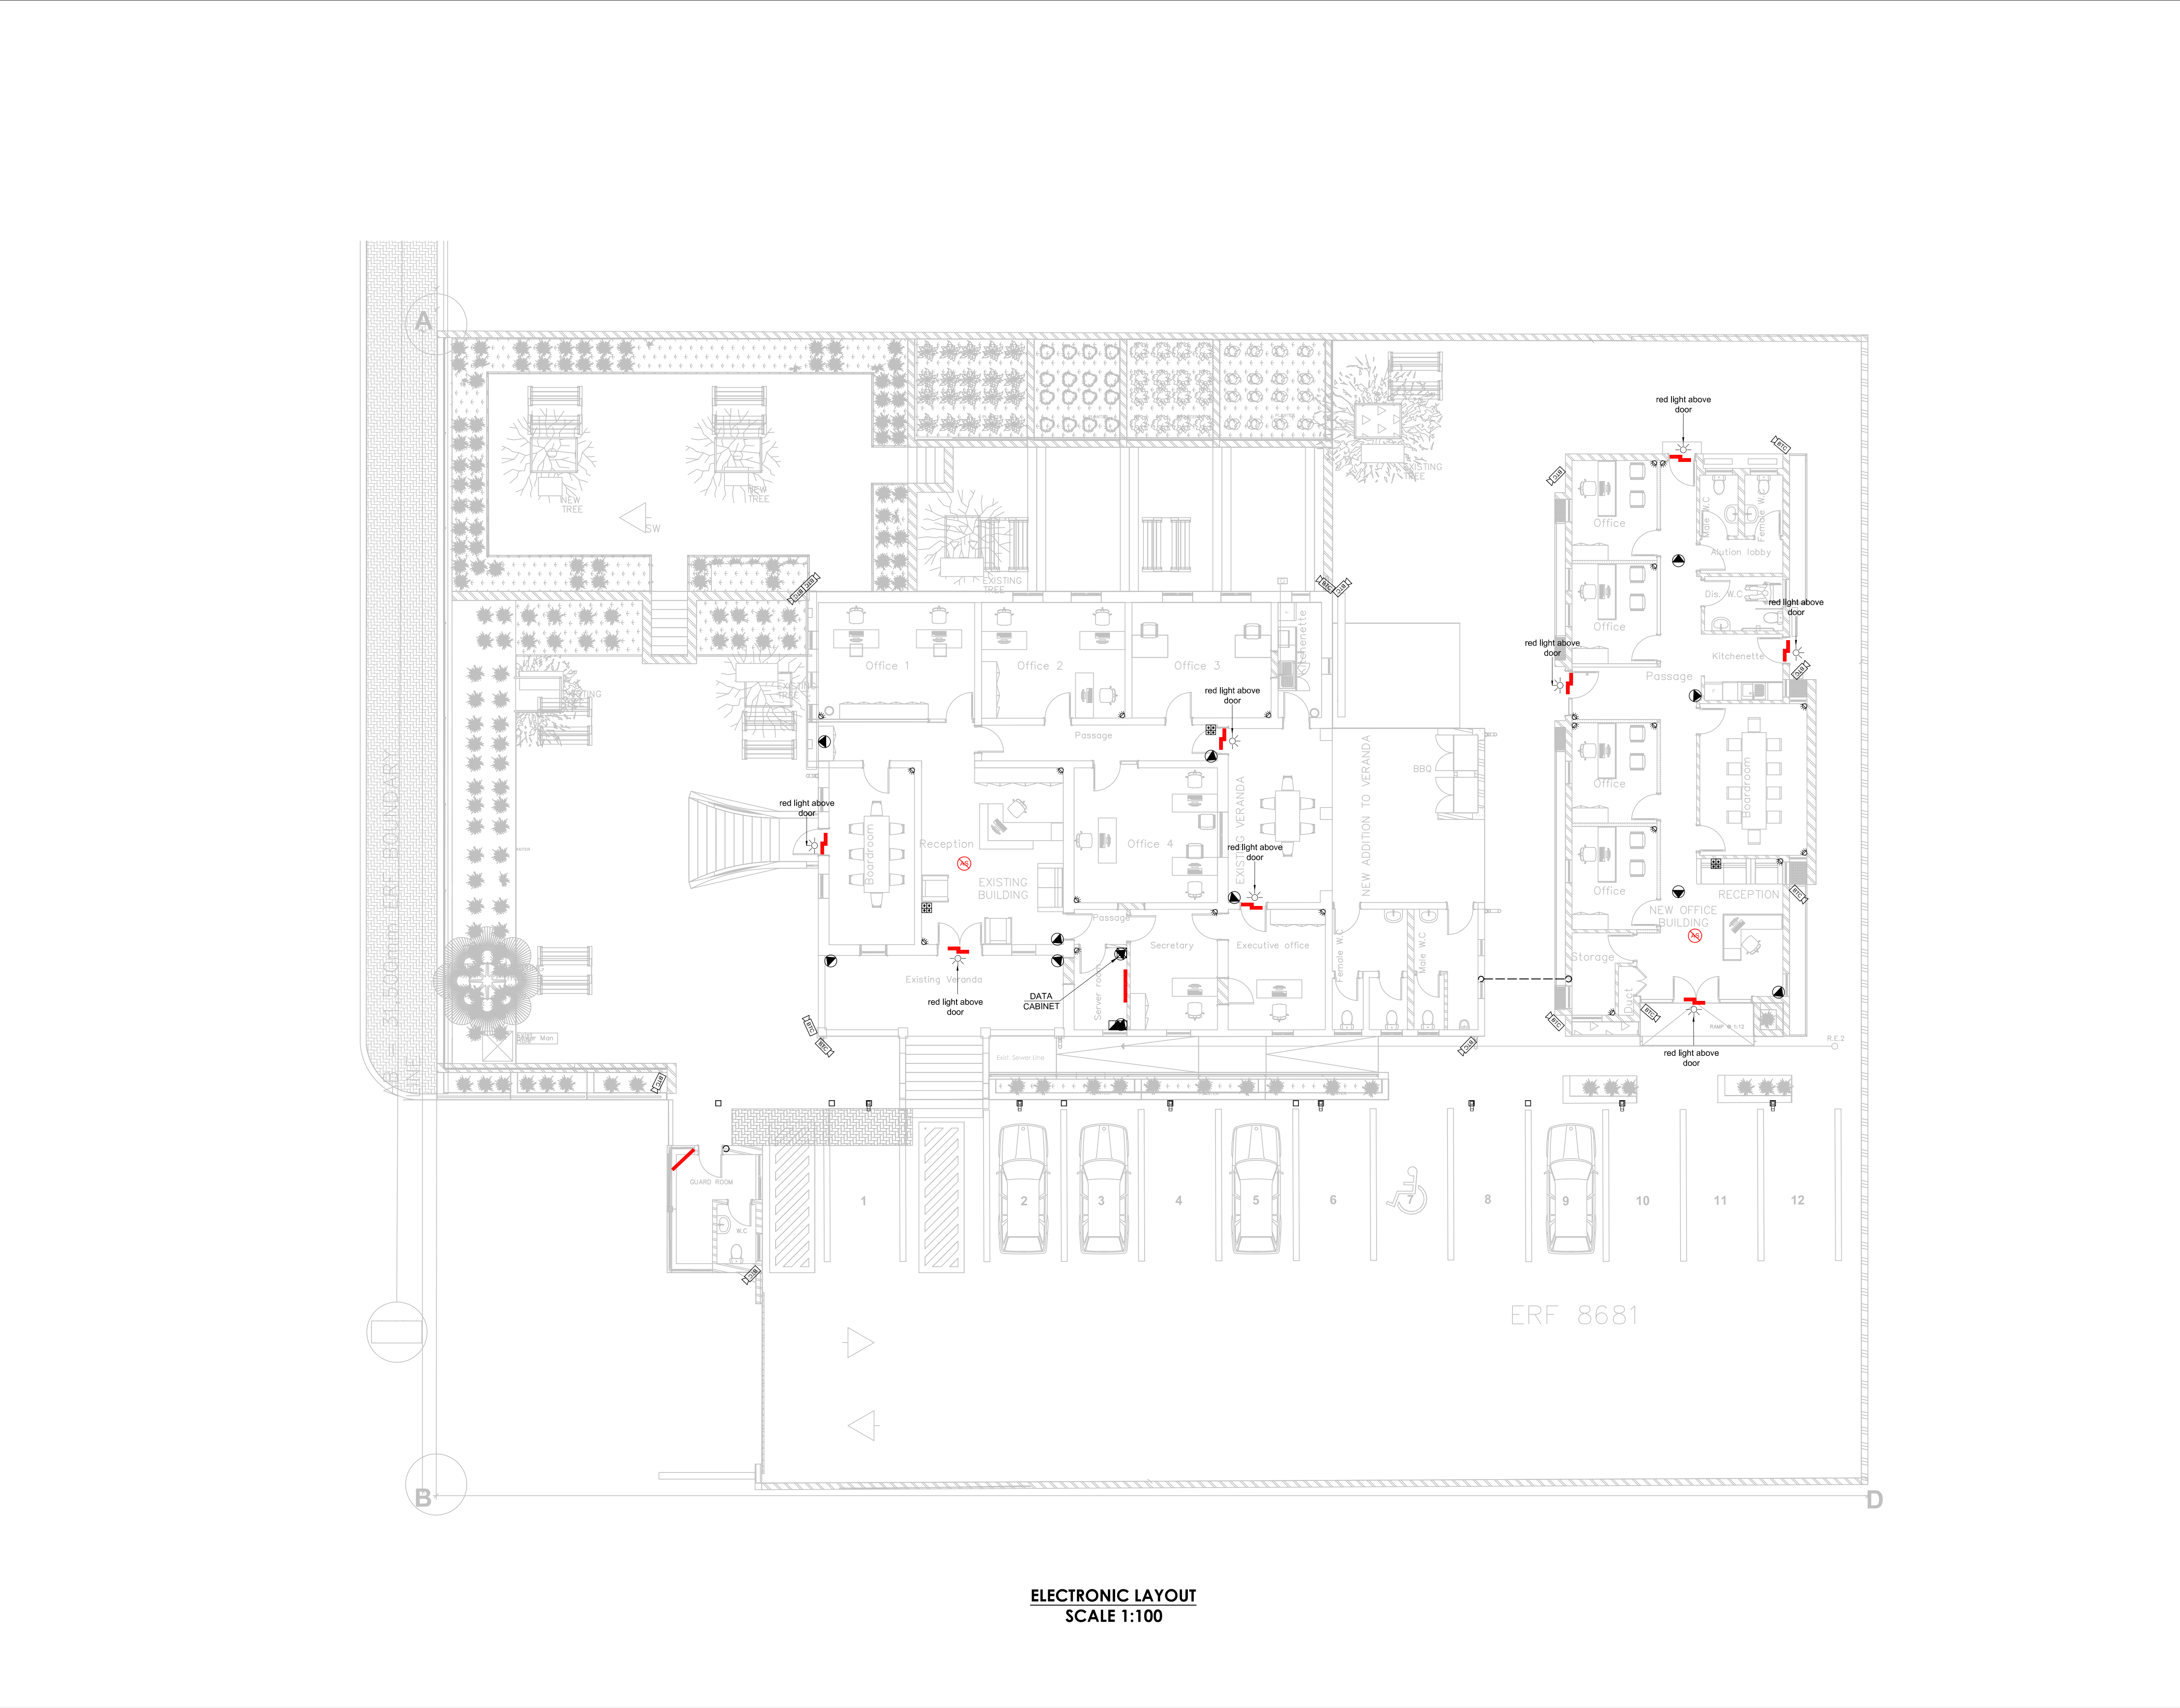

ALL DIMENSIONS AND LEVELS ARE TO BE VERIFIED ON SITE BY THE CONTRACTOR BEFORE COMMENCING ANY WORK.

ELECTRONICS LEGEND:

SYMBOLS	DESCRIPTION
	SIREN
	ALARM PANEL
	ALARM KEY PAD
	ALARM MOTION SENSOR (PIR)
	DOOR CONTACTS
	"ALARM ON" INDICATOR LIGHT (above door)
	"TOUCH LESS" PUSH BUTTON

CAMERA LEGEND:

	HIKVISION CCTV DOME CAMERA 2MP 5M IR, WDR, SNV, WHITE COLOUR
	CCTV CABINET
	TV SCREEN
	OUTDOOR THERMAL CAMERA MOUNTED 2.5m HIGH

A	03/2028	FOR APPROVAL	R.K.
NO	DATE	REVISION	INIT.
COPYRIGHT RESERVED			

CLIENT

BIPA BUSINESS AND INTELLECTUAL PROPERTY AUTHORITY
172 Jan Jonker Road, Windhoek
+264 61 299 4400

CONSULTANTS

ARCHITECT

MARLEY TJITJO ARCHITECTS
P.O. Box 96088 Windhoek
No. 4 Prof. Mburumba Kerina Street, Windhoek
+264 61 220 804

QUANTITY SURVEYOR

DAVID NEL QUANTITY SURVEYOR
P.O. Box 40113, Auspangplatz, Windhoek
Unit 403, South Block, Merula Mall,
Jan Jonker Street, Windhoek
+264 61 244 179

CIVIL/STRUCTURAL ENGINEERS

DENCHI consulting engineers
Shop 4, Old Breweries Craft Complex, Cnr. of Tal & Garden St.
P.O. Box 80352, Windhoek, Namibia
Tel: +264 (61) 22 8183

MECHANICAL/ELECTRICAL ENGINEERS

DENCHI consulting engineers
Shop 4, Old Breweries Craft Complex, Cnr. of Tal & Garden St.
P.O. Box 80352, Windhoek, Namibia
Tel: +264 (61) 22 8183

PROJECT

PROPOSED NEW BUSINESS AND INTELLECTUAL PROPERTY AUTHORITY (BIPA) HEAD OFFICE

DRAWING TITLE

ELECTRONIC LAYOUT

DESIGNED	R.K.	APPROVAL BY CLIENT
DRAWN	R.K.	FOR CLIENT
APPROVED FOR DENCHI	A.S.	DATE
DATE OF ISSUE	FEBRUARY 2025	SCALE 1:100
DRAWING NO.	2518-EL-01	CADDIE 29
REVISIONS	A	SHEET SIZE A1